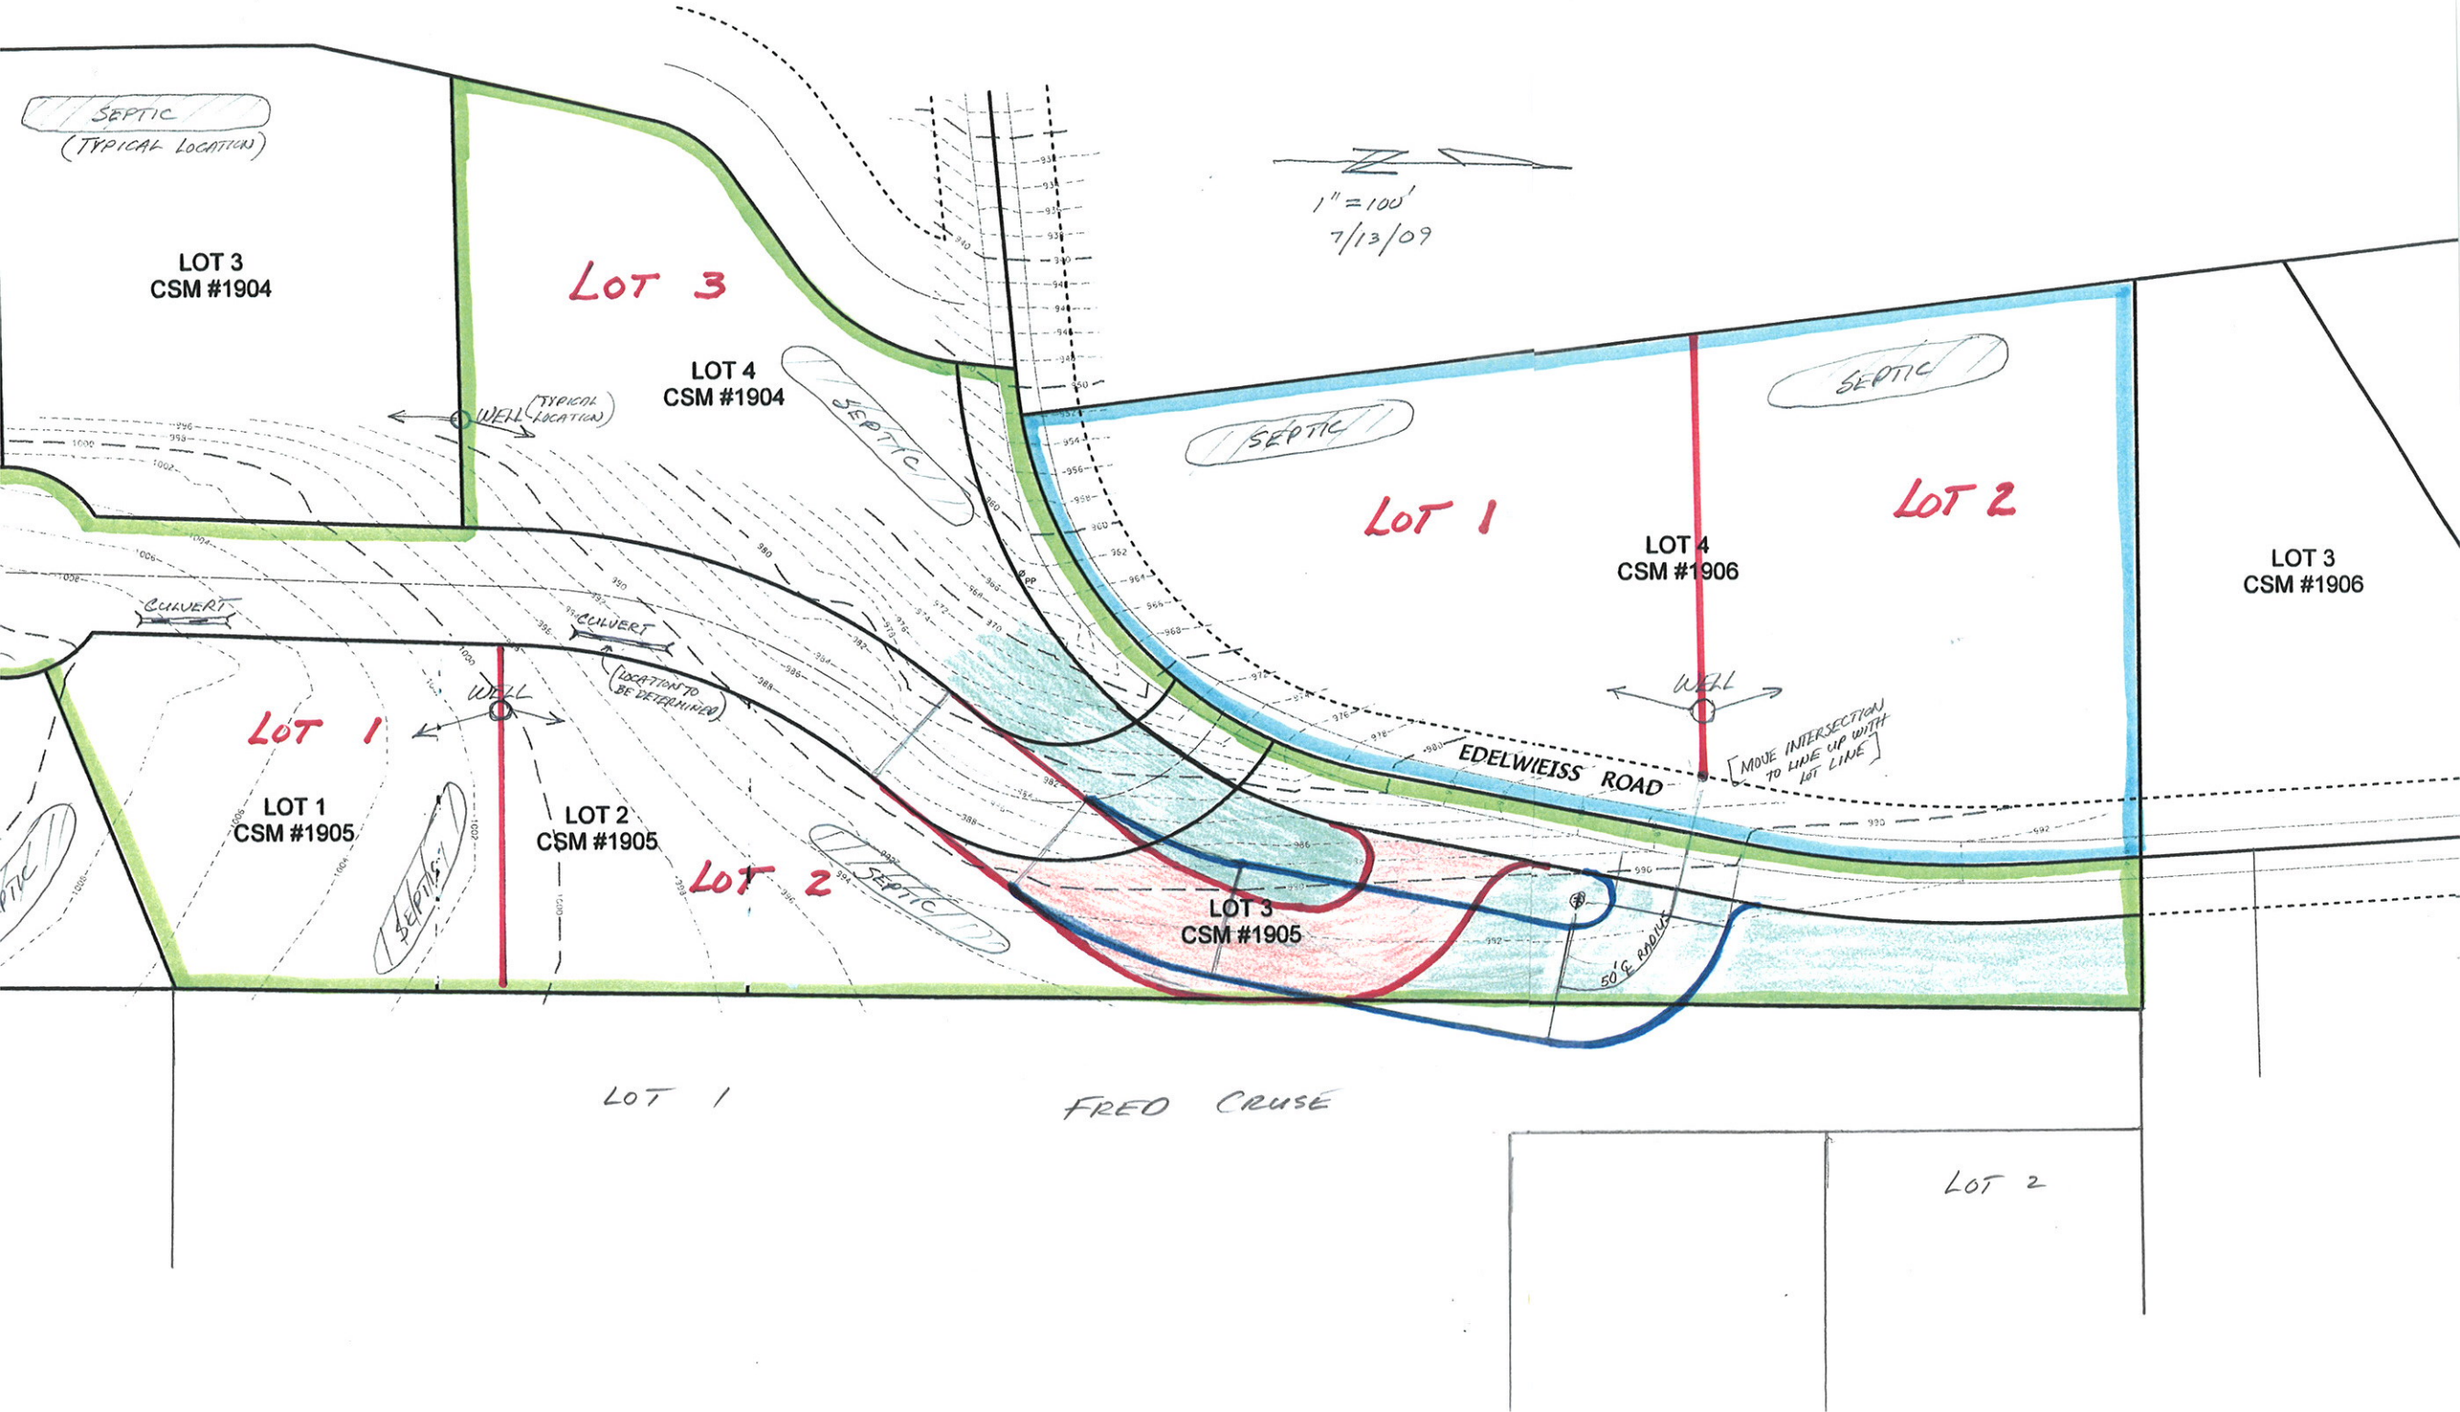
SEPTIC
(TYPICAL LOCATION)
LOT 3
CSM #1904
LOT 3
LOT 4
CSM #1904
WELL (TYPICAL LOCATION)
SEPTIC
1" = 100'
7/13/09
SEPTIC
SEPTIC
LOT 1
LOT 2
LOT 4
CSM #1906
LOT 3
CSM #1906
CULVERT
CULVERT
(LOCATION TO BE DETERMINED)
WELL
LOT 1
LOT 1
CSM #1905
LOT 2
CSM #1905
LOT 2
SEPTIC
SEPTIC
SEPTIC
EDELWEISS ROAD
WELL
[MOVE INTERSECTION TO LINE UP WITH LOT LINE]
LOT 3
CSM #1905
50' ℄ RADIUS
LOT 1
FRED CRUSE
LOT 2

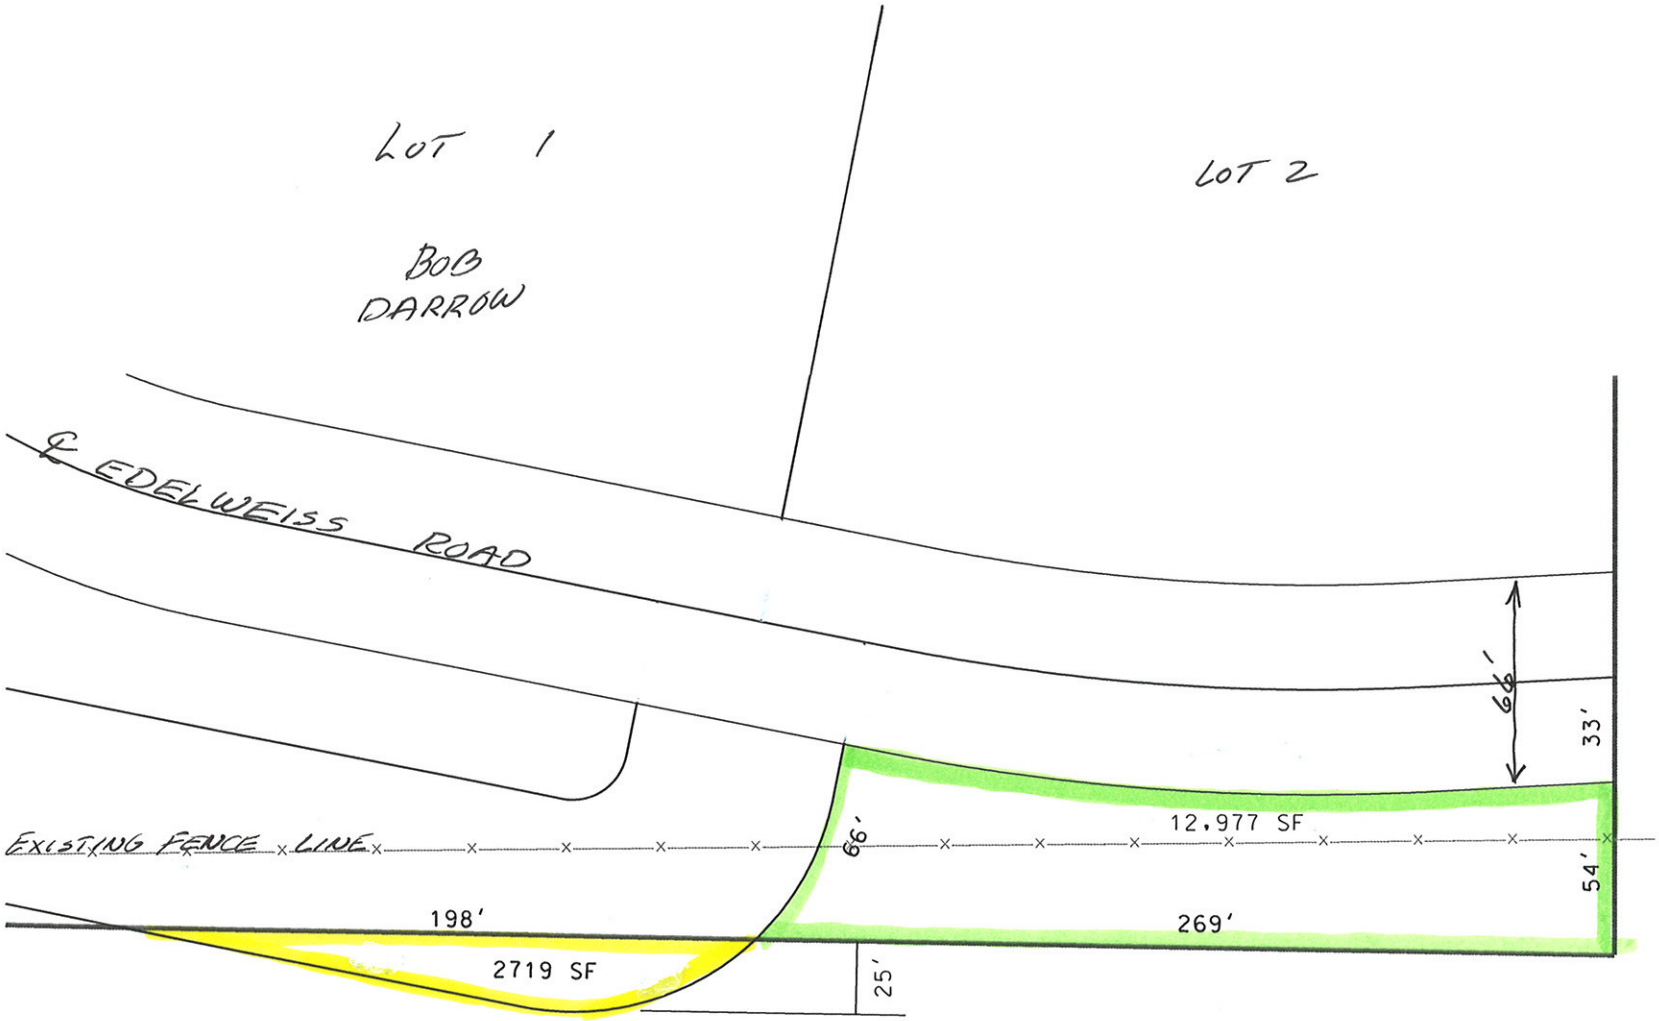

FRED CRUSE

N

1" = 60'

DARROW CSM's

TOWN OF NEW GLARUS

7/13/09

08-03-103